LEGEND		
SYMBOL	DESCRIPTION	AREA/ QUANTITY
—·—	GABLE WINDOW	2
═:═	2x6 WOOD FILLER WALL	2
	EXTERIOR WALL LIGHTS	3
	INTERIOR WALL LIGHTS	3
	ELECTRICAL OUTLET	1
TP	TWO ROLL TP DISPENSER	2
	HAND SANITIZER	2

THESE PLAN VIEW AND ELEVATION DRAWINGS ARE A PRELIMINARY ARCHITECTURAL REPRESENTATION OF THE BUILDING. ALL DIMENSIONS, FEATURES AND COMPONENTS SHOWN ON THESE PRELIMINARY DRAWINGS MAY OR MAY NOT BE PART OF THE QUOTE. PLEASE REFER TO THE "SCOPE OF SUPPLY AND SERVICES" LETTER PROVIDED WITH YOUR QUOTE FOR ROMTEC'S PROPOSED SCOPE OF SUPPLY.

WALL TYPE SCHEDULE

8" REINFORCED CONCRETE MASONRY BLOCK WALL WITH MORTAR JOINTS, GROUTED SOLID ALL CELLS RUNNING BOND PATTERN.

6" REINFORCED CONCRETE MASONRY BLOCK WALL WITH MORTAR JOINTS, GROUTED SOLID ALL CELLS RUNNING BOND PATTERN.

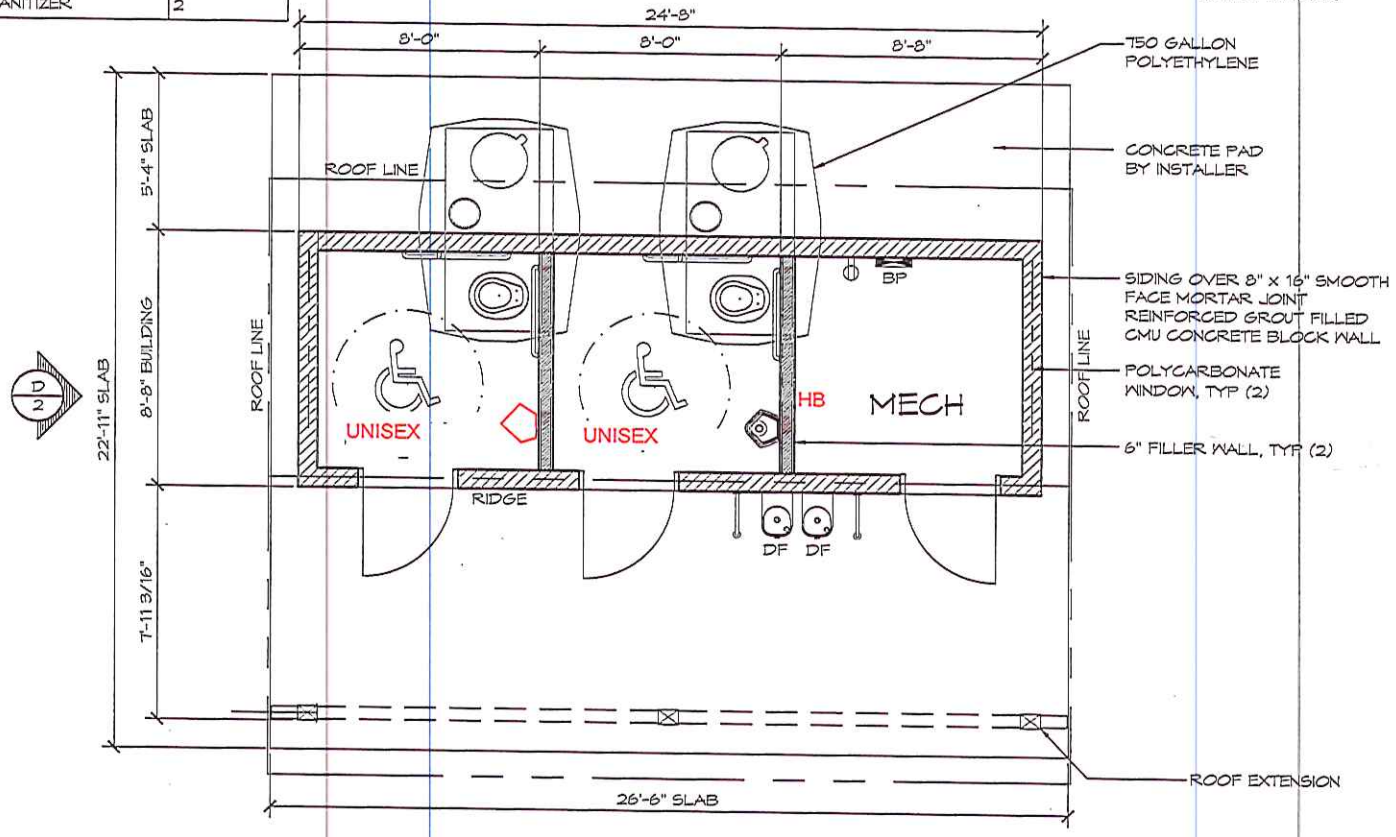

1 FLOOR PLAN

SCALE: 1/4" = 1'-0"

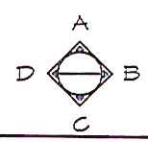

ROMTEC

18240 NORTH BANK ROAD - ROSEBURG, OR 97470

(541) 496-3541 FAX (541) 496-0693

PRELIMINARY

© 2016 ROMTEC, INC. ALL RIGHTS RESERVED. THESE PLANS AND DRAWINGS MAY NOT BE REPRODUCED, ADAPTED OR FURTHER DISTRIBUTED, AND NO BUILDINGS MAY BE CONSTRUCTED FROM THESE PLANS, WITHOUT THE WRITTEN PERMISSION OF ROMTEC, INC.

PROJECT: 2011-SIERRA I

KITSAP COUNTY

SOUTH KITSAP REGIONAL PARK WATERLESS RESTROOM

PORT ORCHARD, WA 98366

SHEET TITLE: FLOOR PLAN

PROJECT#: 0095

MODEL#: 2011

DATE: 08/18/2016

REVISIONS

REV.	DATE:	BY
1	12/10/2014	TH
2	3/24/2015	CR
3	3/31/2015	CR
4	8/18/2016	TH

DRAWN BY: RW

SHEET NO. 1

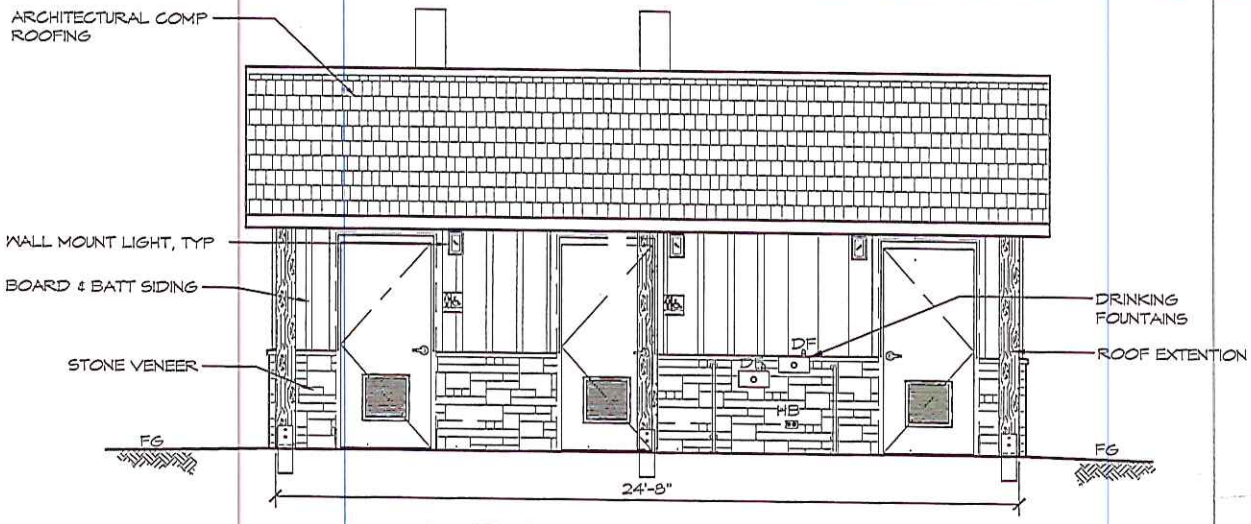

C ELEVATION VIEW

SCALE: 1/4" = 1'-0"

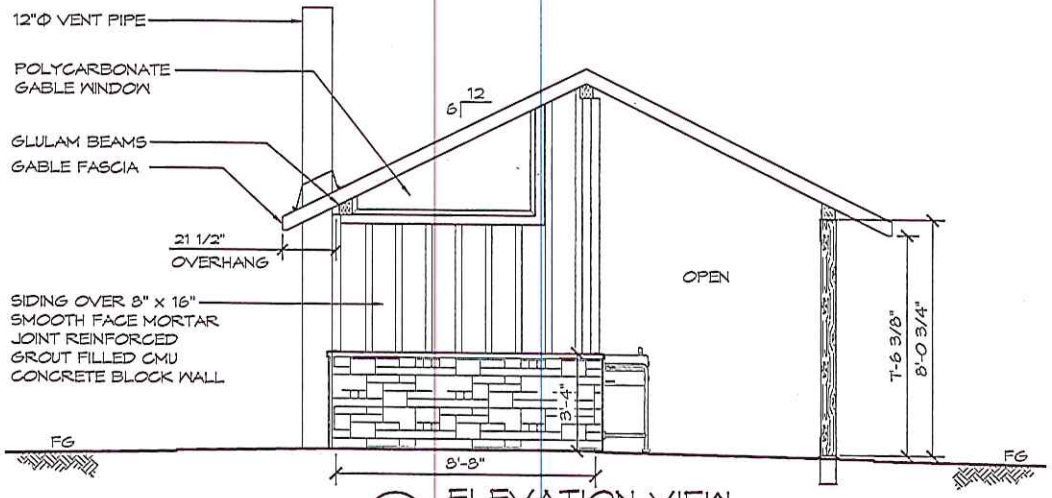

D ELEVATION VIEW

SCALE: 1/4" = 1'-0"

THESE PLAN VIEW AND ELEVATION DRAWINGS ARE A PRELIMINARY ARCHITECTURAL REPRESENTATION OF THE BUILDING. ALL DIMENSIONS, FEATURES AND COMPONENTS SHOWN ON THESE PRELIMINARY DRAWINGS MAY OR MAY NOT BE PART OF THE QUOTE. PLEASE REFER TO THE "SCOPE OF SUPPLY AND SERVICES" LETTER PROVIDED WITH YOUR QUOTE FOR ROMTEC'S PROPOSED SCOPE OF SUPPLY.

ROMTEC
18240 NORTH BANK ROAD - ROSEBURG, OR 97470
(541) 496-3511 FAX (541) 496-0293

PRELIMINARY

© 2016 ROMTEC, INC. ALL RIGHTS RESERVED. THESE PLANS AND DRAWINGS MAY NOT BE REPRODUCED, ADAPTED OR FURTHER DISTRIBUTED, AND NO BUILDINGS MAY BE CONSTRUCTED FROM THESE PLANS, WITHOUT THE WRITTEN PERMISSION OF ROMTEC, INC.

PROJECT: 2011-SERRA I
KITSAP COUNTY
SOUTH KITSAP REGIONAL PARK WATERLESS RESTROOM
PORT ORCHARD, WA 98366

SHEET TITLE: ELEVATIONS (LAP)

PROJECT #: 0095
MODEL #: 2011
DATE: 08/18/2016

REVISIONS

REV.	DATE:	BY
1	07/02/2014	TH
2	03/24/2015	CR
3	05/01/2015	CR
4	07/10/2016	TH

DRAWN BY: RW

SHEET NO. 2